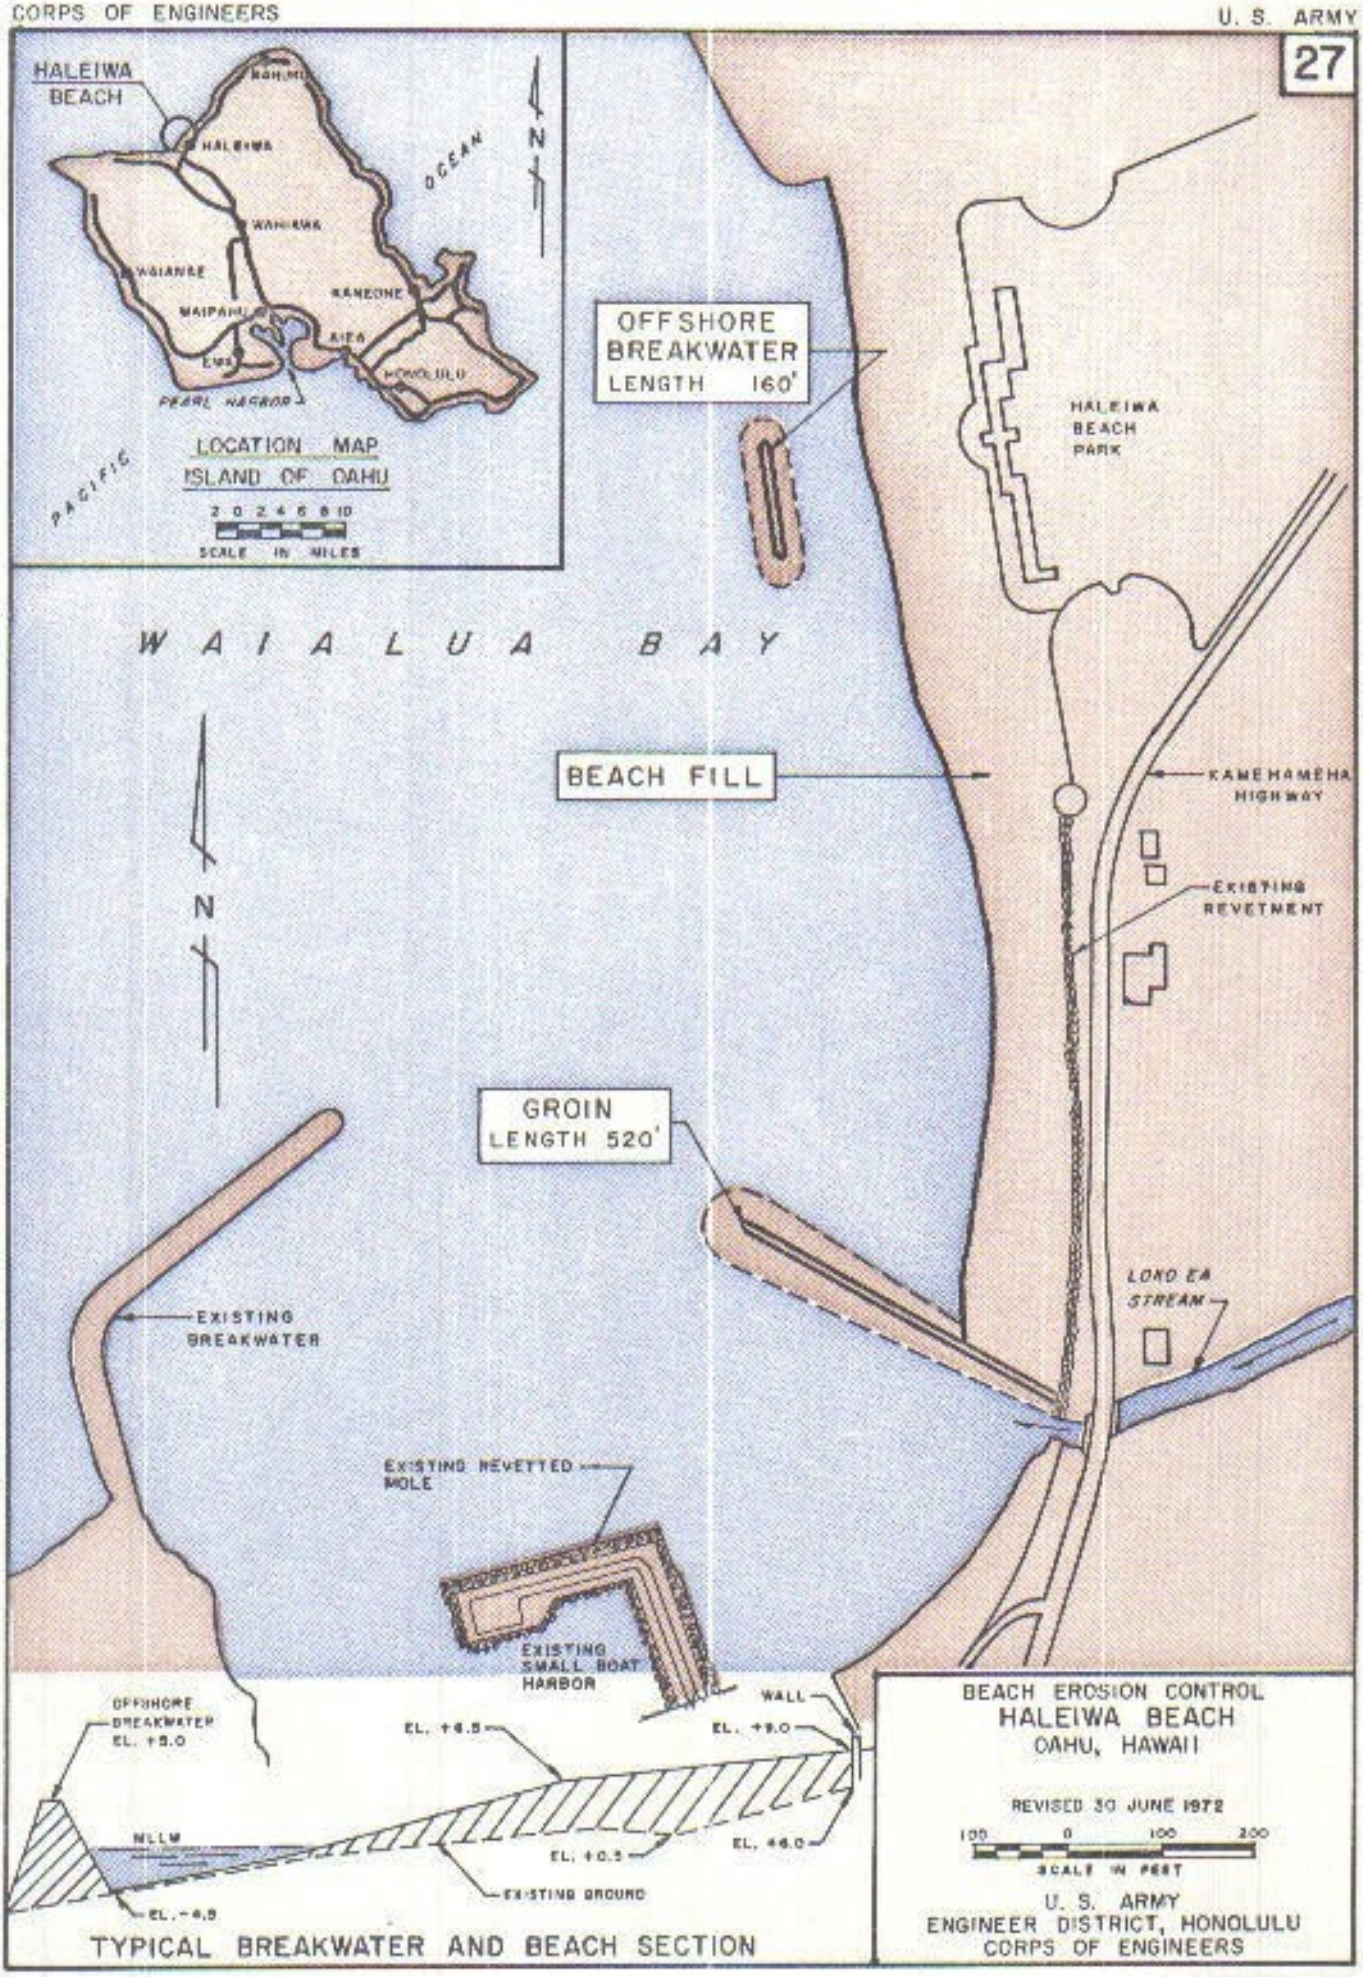
HALEIWA BEACH
HALEIWA
WAHIAWA
WAIANAE
MAIPAHU
KANEOHE
AIEA
EWA
HONOLULU
PEARL HARBOR
OCEAN
PACIFIC
N
LOCATION MAP
ISLAND OF OAHU
2 0 2 4 6 8 10
SCALE IN MILES
OFFSHORE BREAKWATER
LENGTH 160'
HALEIWA BEACH PARK
WAIALUA BAY
BEACH FILL
KAMEHAMEHA HIGHWAY
EXISTING REVETMENT
N
GROIN
LENGTH 520'
LOKO EA STREAM
EXISTING BREAKWATER
EXISTING REVETTED MOLE
EXISTING SMALL BOAT HARBOR
OFFSHORE BREAKWATER EL. +5.0
EL. +6.5
WALL
EL. +9.0
MLLW
EL. +0.5
EL. +6.0
EXISTING GROUND
EL. -4.5
TYPICAL BREAKWATER AND BEACH SECTION
BEACH EROSION CONTROL
HALEIWA BEACH
OAHU, HAWAII
REVISED 30 JUNE 1972
100 0 100 200
SCALE IN FEET
U. S. ARMY
ENGINEER DISTRICT, HONOLULU
CORPS OF ENGINEERS